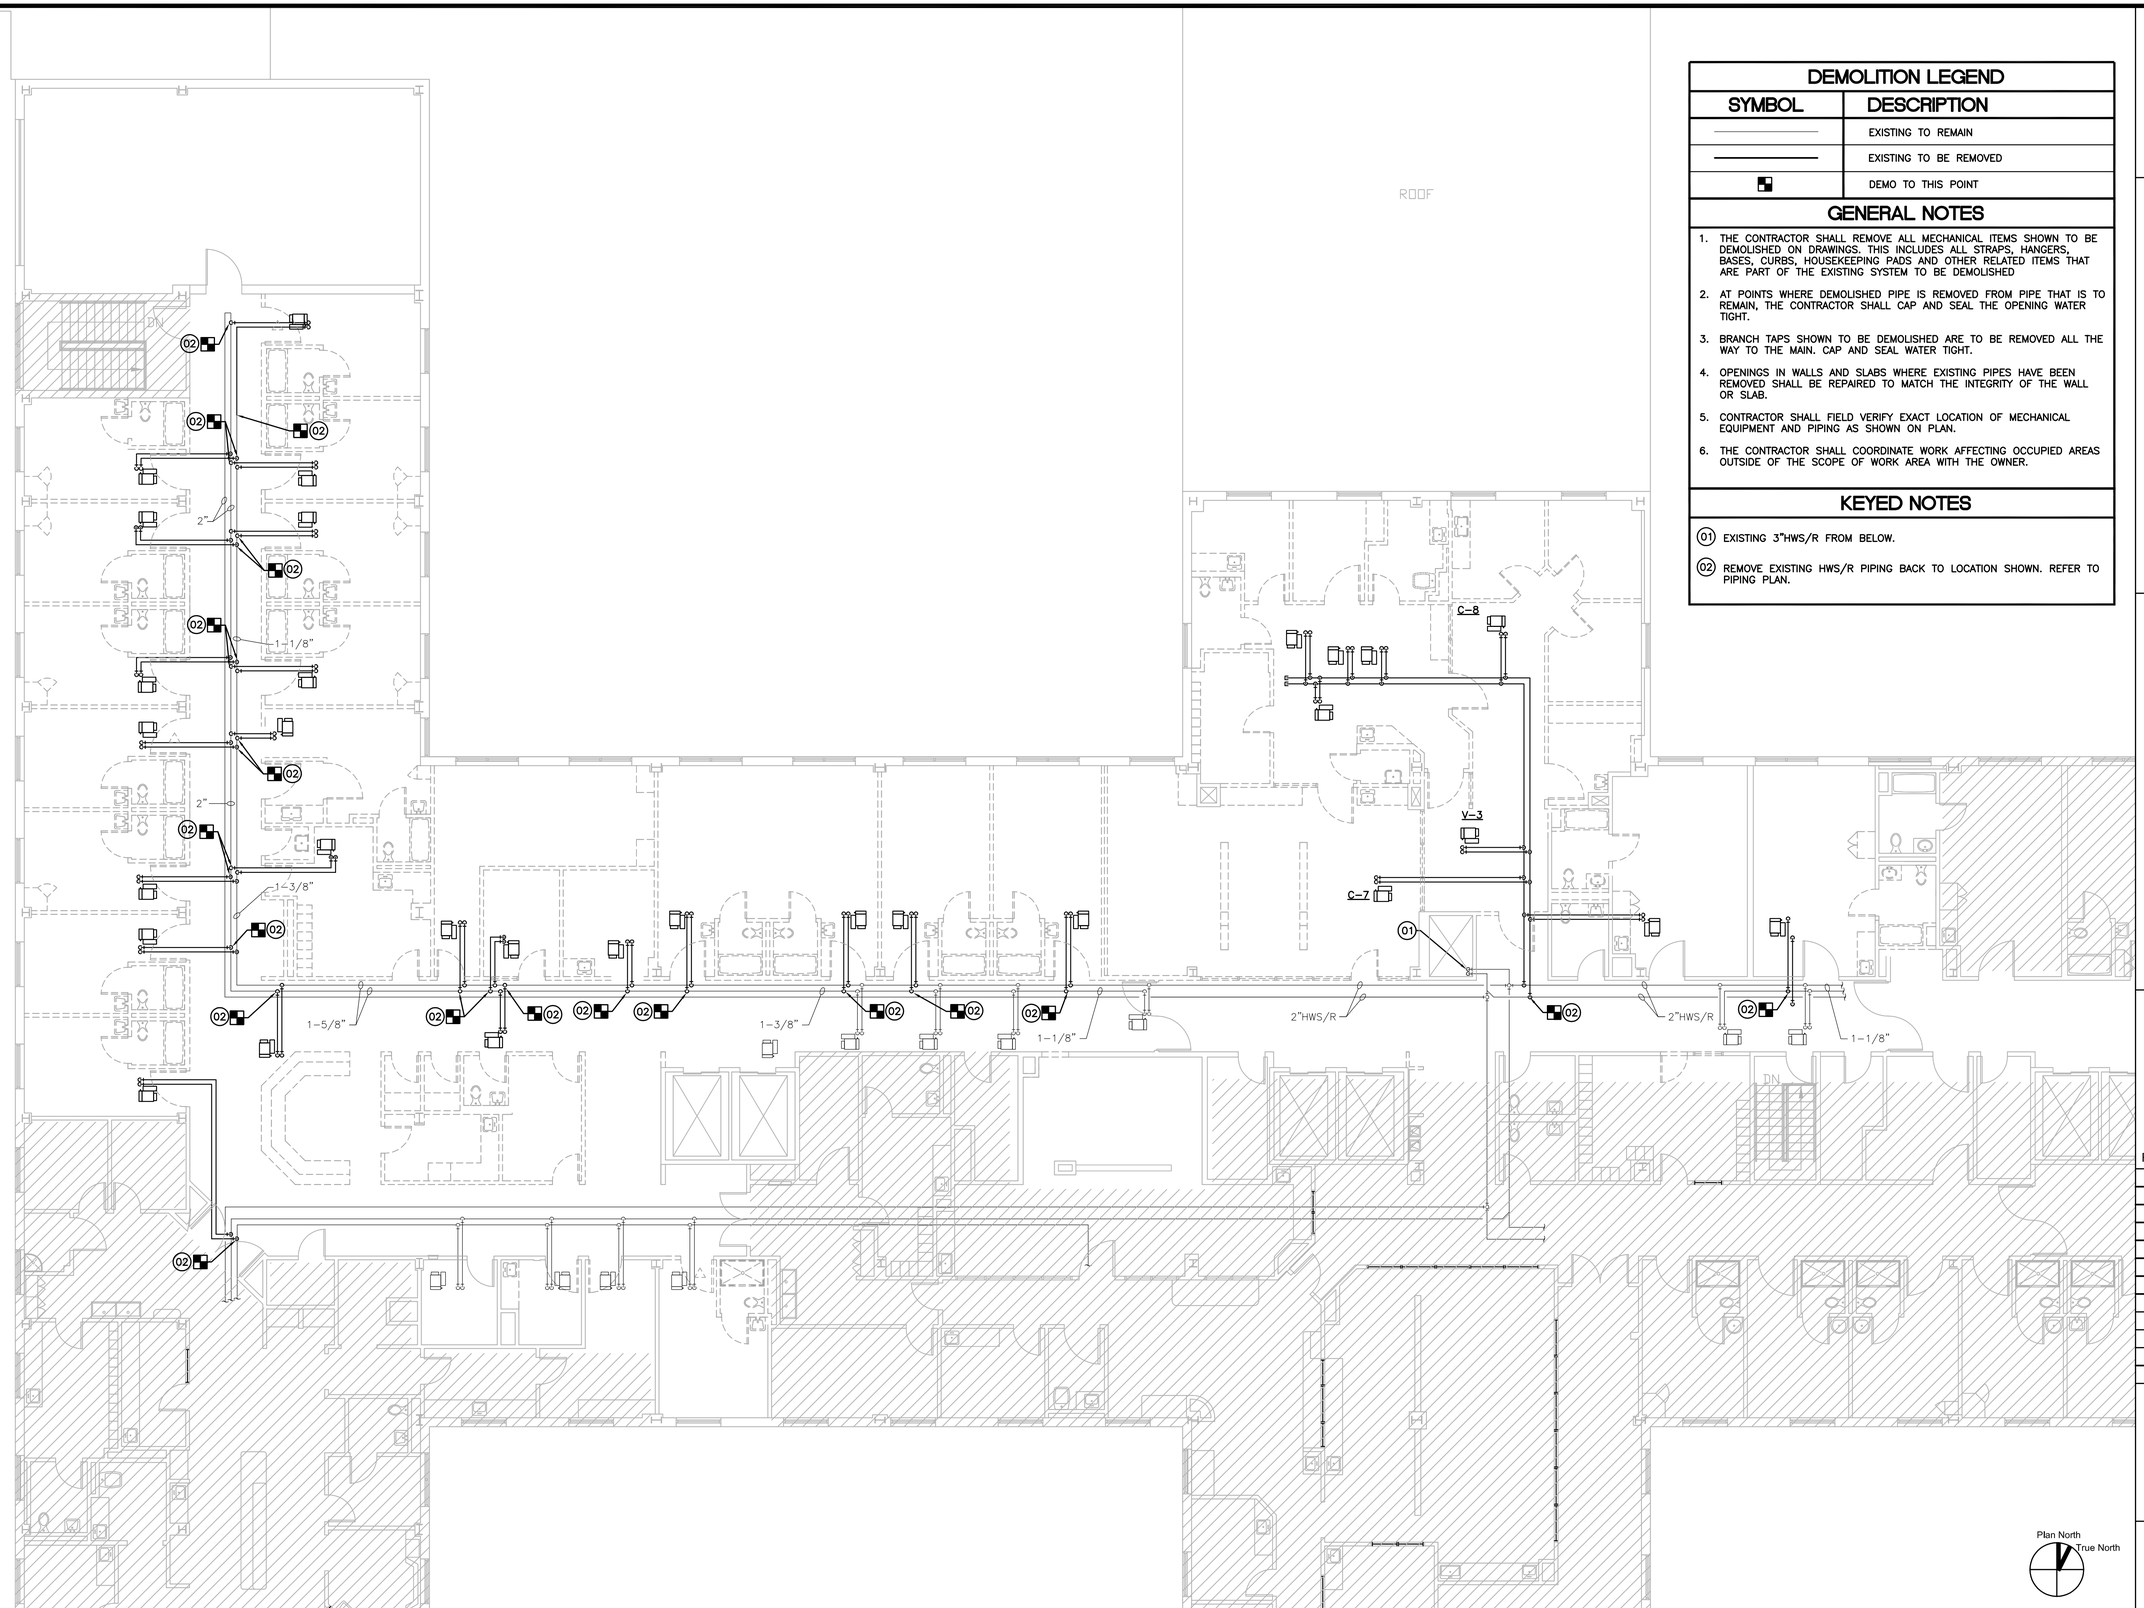

DEMOLITION LEGEND

SYMBOL	DESCRIPTION
———	EXISTING TO REMAIN
———	EXISTING TO BE REMOVED
■	DEMO TO THIS POINT

GENERAL NOTES

1. THE CONTRACTOR SHALL REMOVE ALL MECHANICAL ITEMS SHOWN TO BE DEMOLISHED ON DRAWINGS. THIS INCLUDES ALL STRAPS, HANGERS, BASES, CURBS, HOUSEKEEPING PADS AND OTHER RELATED ITEMS THAT ARE PART OF THE EXISTING SYSTEM TO BE DEMOLISHED
2. AT POINTS WHERE DEMOLISHED PIPE IS REMOVED FROM PIPE THAT IS TO REMAIN, THE CONTRACTOR SHALL CAP AND SEAL THE OPENING WATER TIGHT.
3. BRANCH TAPS SHOWN TO BE DEMOLISHED ARE TO BE REMOVED ALL THE WAY TO THE MAIN. CAP AND SEAL WATER TIGHT.
4. OPENINGS IN WALLS AND SLABS WHERE EXISTING PIPES HAVE BEEN REMOVED SHALL BE REPAIRED TO MATCH THE INTEGRITY OF THE WALL OR SLAB.
5. CONTRACTOR SHALL FIELD VERIFY EXACT LOCATION OF MECHANICAL EQUIPMENT AND PIPING AS SHOWN ON PLAN.
6. THE CONTRACTOR SHALL COORDINATE WORK AFFECTING OCCUPIED AREAS OUTSIDE OF THE SCOPE OF WORK AREA WITH THE OWNER.

KEYED NOTES

(01) EXISTING 3"HWS/R FROM BELOW.

(02) REMOVE EXISTING HWS/R PIPING BACK TO LOCATION SHOWN. REFER TO PIPING PLAN.

DEMOLITION PIPING PLAN - MECHANICAL

1/8" = 1'-0" | 1

HEITKAMP SWIFT ARCHITECTS
Architecture • Interiors • Planning
1165 BRITTMOORE RD.
HOUSTON, TEXAS 77043
(T) 713.626.4300
(F) 713.626.4301

in association with:

Garner-Fritsche ENGINEERING, INC.
8554 Katy Freeway, Suite 101, Houston, TX 77024
713.432.1422 - Fax 713.432.1253
www.garnerfritsche.com
Texas Reg. No. F-5712
GFE Project No. 18022

{b} bennett design group
1165 Brittmoore Rd.
Houston, Texas 77043
p: 713.850.8833 f:713.850.0383

Rio Grande REGIONAL HOSPITAL
An HCA Affiliated Hospital

3rd Floor
INPATIENT
REHAB UNIT

FOR INTERIM REVIEW ONLY
THIS DOCUMENT IS RELEASED FOR THE PURPOSE OF INTERIM REVIEW ONLY, UNDER THE AUTHORITY OF:
Name: GREG W. MERCER
P.E. No. 114431
DATE: 09/06/2018
AND IS NOT INTENDED TO BE USED FOR BIDDING OR CONSTRUCTION PURPOSES.

REVISIONS

NO.	ISSUE	DATE

Sheet Information

DATE	09/06/2018
JOB NUMBER	18302

TITLE

DEMOLITION PIPING PLAN - MECHANICAL

SHEET

M1.02

ISSUED FOR PRICING ONLY

Copyright © 2018 Heitkamp Swift Architects

Sep 06, 2018 - 10:56am
M:\2018\18022 HCA RGRH Inpatient Rehab\Dwgs\Mech\18022_M1.02_DEMOLITION PIPING PLAN - MECHANICAL.dwg
atodd