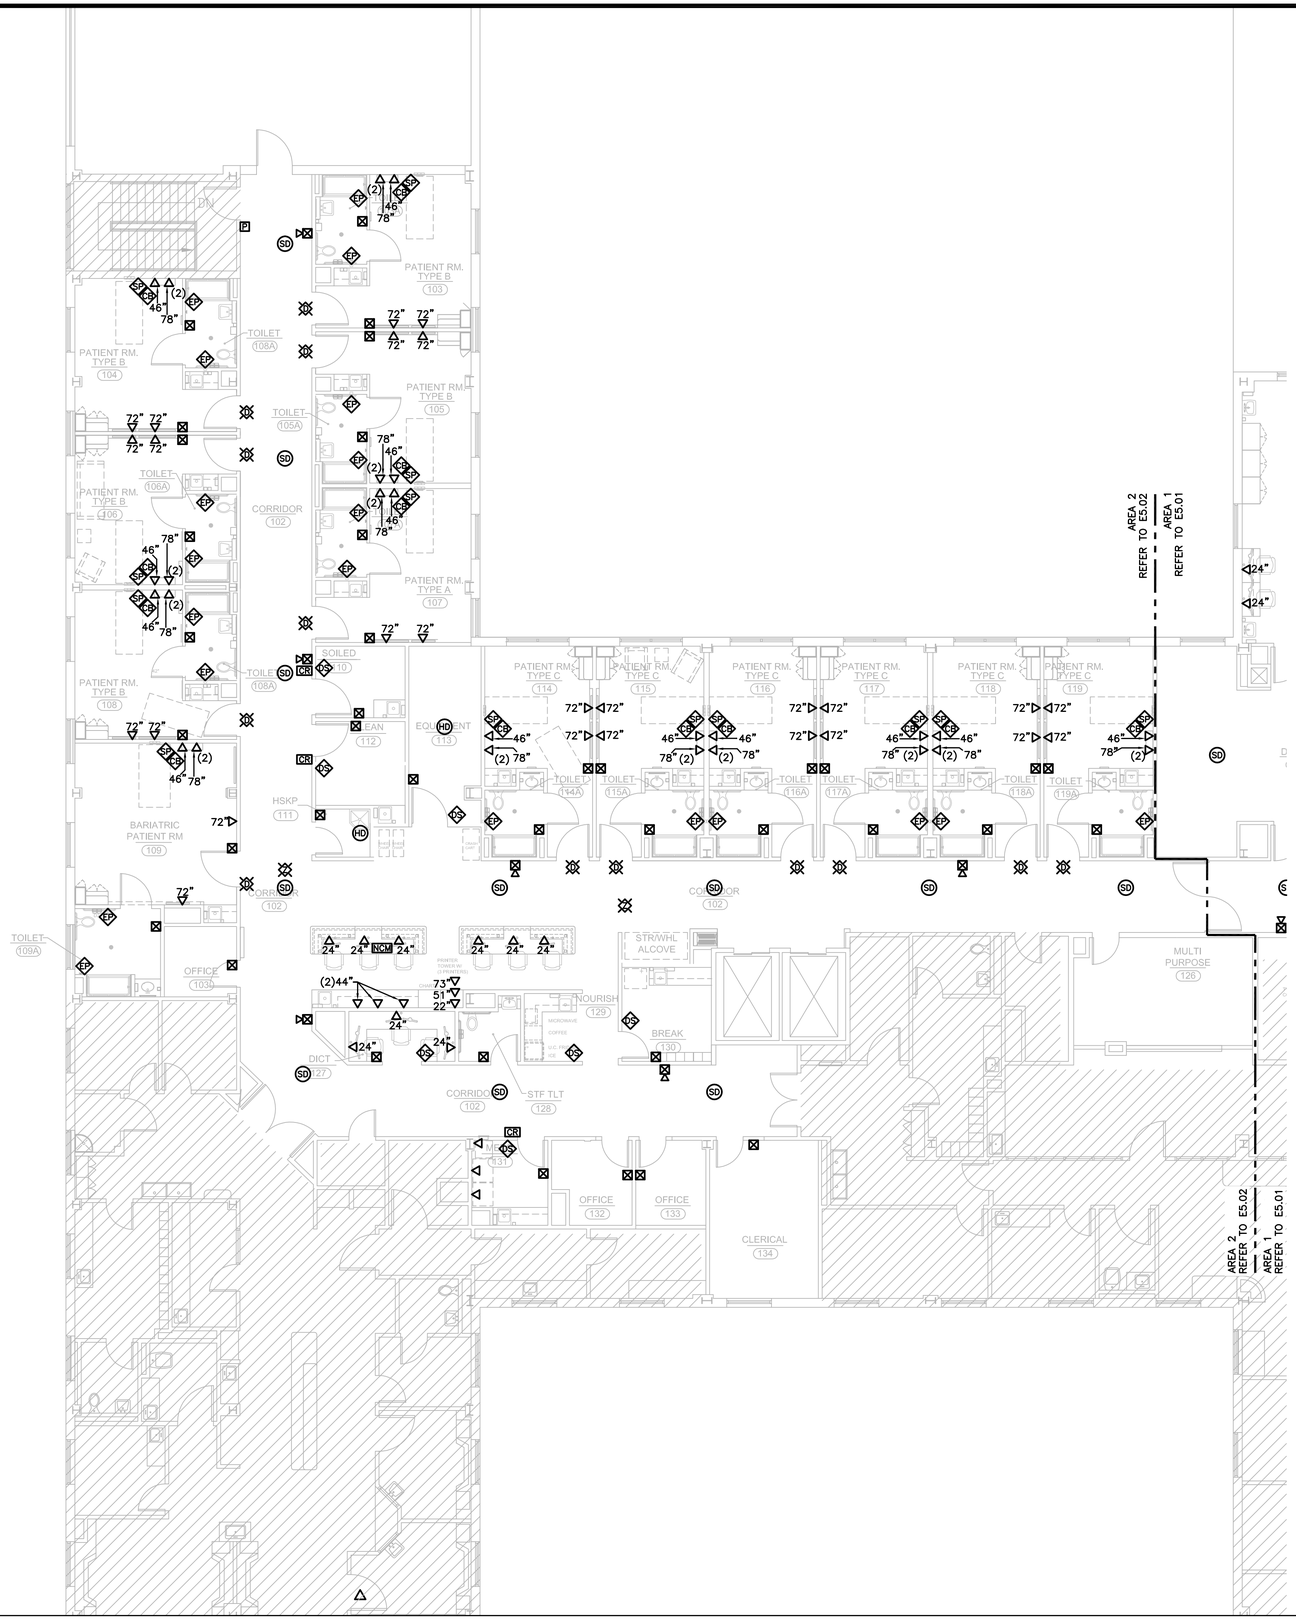

RENOVATION LEGEND

SYMBOL	DESCRIPTION
	EXISTING TO REMAIN "(E)"
	RELOCATED "(R)"
	NEW CONSTRUCTION

SPECIAL SYSTEMS COORDINATION

THE INTENT OF THIS DRAWING IS TO PROVIDE THE CONTRACTOR WITH AN APPROXIMATE LAYOUT AND ESTIMATION OF THE QUANTITY OF BOXES FOR SPECIAL SYSTEMS DEVICES. IT IS THE CONTRACTOR'S RESPONSIBILITY TO COORDINATE ALL FIRE ALARM & NURSE CALL COMPONENTS, QUANTITIES & LOCATIONS WITH THE OWNER'S PREFERRED VENDORS. CONTRACTOR SHALL UPDATE THEIR BACKBOX/CONDUIT QUANTITIES AFTER COORDINATING WITH VENDORS AND INCLUDE CORRECT QUANTITIES IN BID. REFER TO GENERAL SPECIAL SYSTEMS NOTES.

GENERAL SPECIAL SYSTEMS NOTES

1. ALL SPECIAL SYSTEMS BOXES, SLEEVES & CONDUIT ARE PART OF THIS CONTRACT.
2. PROVIDE BOXES & 1–INCH CONDUIT WITH CONNECTOR & BUSHING TO ACCESSIBLE LOCATION ABOVE THE CEILING. PROVIDE A PULL STRING IN EACH CONDUIT AND TIE OFF PULL STRING ABOVE CEILING. FOR FLOOR OUTLETS, PROVIDE 1–INCH CONDUIT TO ACCESSIBLE LOCATION ABOVE THE CEILING ON THE FLOOR SERVED BY THE OUTLET.
3. DATA/COMMUNICATION/PHONE & SECURITY/ACCESS CONTROL: CONTRACTOR SHALL ONLY PROVIDE BOXES, SLEEVES & CONDUIT AS DESCRIBED ABOVE IN NOTE 2. CABLING, DEVICES & INSTALLATION ARE OWNER FURNISHED & OWNER INSTALLED AND WILL NOT BE PART OF THIS CONTRACT.
4. FIRE ALARM & NURSE CALL: CABLING, DEVICES AND INSTALLATION ARE TO BE SUBCONTRACTED (AS PART OF THIS CONTRACT) TO THE OWNER'S PREFERRED SPECIAL SYSTEMS VENDOR. PROVIDE BOXES, SLEEVES AND CONDUIT AS DESCRIBED ABOVE IN NOTE 2. VERIFY AND COORDINATE.

SPECIAL SYSTEMS SYMBOL LEGEND

SYMBOL	DESCRIPTION
▽	COMMUNICATIONS DATA/PHONE OUTLET.
TV	COMMUNICATIONS TELEVISION OUTLET.
S	COMMUNICATIONS SPEAKER.
WAP	COMMUNICATIONS WIRELESS ACCESS POINT.
FACP	FIRE ALARM CONTROL PANEL.
FAA	FIRE ALARM ANNUNCIATOR PANEL.
P	FIRE ALARM PULL STATION.
	FIRE ALARM STROBE.
	FIRE ALARM COMBINATION HORN/STROBE.
SD	FIRE ALARM SMOKE DETECTOR.
SD—	FIRE ALARM DUCT MOUNTED SMOKE DETECTOR.
RTS	FIRE ALARM REMOTE TEST SWITCH.
HD	FIRE ALARM HEAT DETECTOR.
MH	FIRE ALARM MAGNETIC DOOR HOLDER.
NCM	NURSE CALL MASTER.
NTC	NURSE CALL TERMINAL CABINET.
	NURSE CALL DOME LIGHT. 1900 BOX WITH SINGLE GANG TRIM & 1" CONDUIT.
	NURSE CALL ZONE LIGHT. 1900 BOX WITH SINGLE GANG TRIM & 1" CONDUIT.
SP	NURSE CALL SINGLE BED PATIENT STATION. 3–GANG & 1" CONDUIT.
CB	NURSE CALL CODE BLUE STATION. 1–GANG & 1" CONDUIT.
EP	NURSE CALL EMERGENCY PULL STATION. 1–GANG & 1" CONDUIT.
DS	NURSE CALL DUTY STATION. 3–GANG & 1" CONDUIT.
REX	SECURE ACCESS REQUEST TO EXIT.
CR	SECURE ACCESS CARD READER.

NOTE: NOT ALL SYMBOLS MAY BE USED.

Plan North
True North

HEITKAMP SWIFT ARCHITECTS
Architecture • Interiors • Planning
1165 BRITTMOORE RD.
HOUSTON, TEXAS 77043
(T) 713.626.4300
(F) 713.626.4301

in association with:

Garner-Fritsche ENGINEERING, INC.
8554 Katy Freeway, Suite 101, Houston, TX 77024
713.432.1422 - Fax 713.432.1253
www.garnerfritsche.com
Texas Reg. No. F-5712
GFE Project No. 18022

bennett design group
1165 Brittmoore Rd.
Houston, Texas 77043
p: 713.850.8833 f:713.850.0383

Rio Grande REGIONAL HOSPITAL
An HCA Affiliated Hospital

3rd Floor
INPATIENT
REHAB UNIT

FOR INTERIM REVIEW ONLY
THIS DOCUMENT IS RELEASED FOR THE PURPOSE OF INTERIM REVIEW ONLY, UNDER THE AUTHORITY OF:
Name: GREG W. MERCER
P.E. No. 114431
DATE: 09/06/2018
AND IS NOT INTENDED TO BE USED FOR BIDDING OR CONSTRUCTION PURPOSES.

REVISIONS

NO.	ISSUE	DATE

Sheet Information

DATE	09/06/2018
JOB NUMBER	18302

TITLE
PARTIAL FLOOR PLAN - SPECIAL SYSTEMS - AREA 2

SHEET
E5.02
ISSUED FOR PRICING ONLY

Copyright © 2018 Heitkamp Swift Architects

PARTIAL FLOOR PLAN - SPECIAL SYSTEMS - AREA 2

1/8" = 1'-0"

1

Sep 06, 2018 - 9:27am
M:\2018\18022 HCA RGRH Inpatient Rehab\Dwgs\Elec\18022_E5.0x_FLOOR PLANS - SPECIAL SYSTEMS.dwg
crothlauf