RENOVATION LEGEND	
SYMBOL	DESCRIPTION
————————	EXISTING TO REMAIN
————————	NEW CONSTRUCTION
◐	CONNECT AT THIS POINT

KEYED NOTES

01. ROUTE 1/2" HW/CW, 2" WASTE DOWN AND 2" VENT UP.
02. ROUTE 1-1/4" CW DOWN AND 2" VENT UP.
03. 2" VENT UP.
04. 1" HW AND 2" CW UP FROM BELOW.
05. 4" VENT UP.
06. 4" SD DOWN.
07. 3/4" HW AND 1-1/2" CW UP FROM BELOW.
08. ROUTE 1/2" CW DOWN TO SERVE RECESSED VALVE BOX.
09. 1/2" HW/CW UP FROM BELOW, 2" WASTE DOWN AND 2" VENT UP.
10. ROUTE 1/2" CW DOWN AND 2" VENT UP.
11. ROUTE 1" HW DOWN/UP IN WALL TO SERVE SHOWER VALVE.
12. ROUTE 3/4" HW DOWN/UP IN WALL TO SERVE SHOWER VALVE.
13. PROVIDE CIRCUIT SOLVER MODEL #CSUA-1/2-110-CV1 ASSEMBLY OR EQUAL THERMOSTATIC RECIRCLATION VALVE.
14. LOCATE CENTERLINE OF FLOOR SINK WITH EDGE OF MILLWORK.

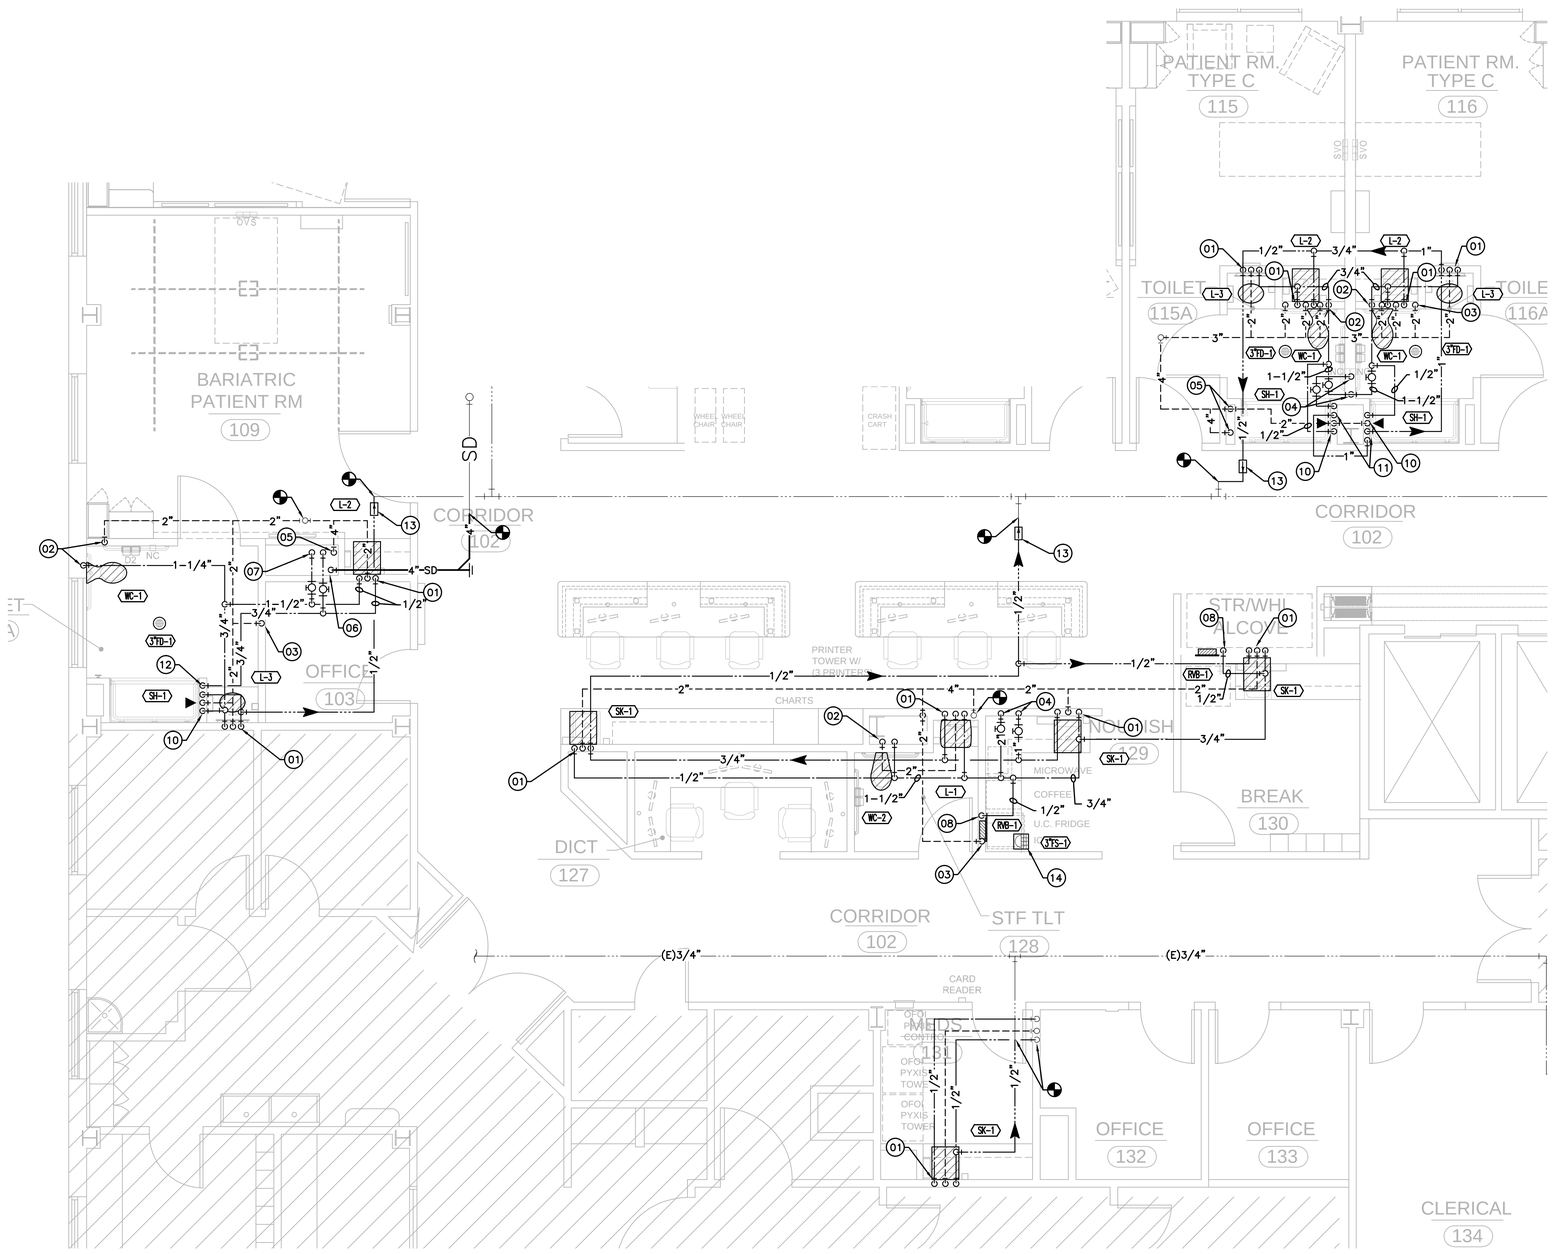

Plan North
True North

ENLARGED FLOOR PLANS - PLUMBING

1/4" = 1'-0"

1

HEITKAMP SWIFT ARCHITECTS
Architecture • Interiors • Planning
1165 BRITTMOORE RD.
HOUSTON, TEXAS 77043
(T) 713.626.4300
(F) 713.626.4301

in association with:

Garner-Fritsche ENGINEERING, INC.
8554 Katy Freeway, Suite 101, Houston, TX 77024
713.432.1422 - Fax 713.432.1253
www.garnerfritsche.com
Texas Reg. No. F-5712
GFE Project No. 18022

bennett design group
1165 Brittmoore Rd.
Houston, Texas 77043
p: 713.850.8833 f:713.850.0383

Rio Grande REGIONAL HOSPITAL
An HCA Affiliated Hospital

3rd Floor
INPATIENT
REHAB UNIT

FOR INTERIM REVIEW ONLY
THIS DOCUMENT IS RELEASED FOR THE PURPOSE OF INTERIM REVIEW ONLY, UNDER THE AUTHORITY OF:
Name: GREG W. MERCER
P.E. No. 114431
DATE: 09/06/2018
AND IS NOT INTENDED TO BE USED FOR BIDDING OR CONSTRUCTION PURPOSES.

REVISIONS

NO.	ISSUE	DATE

Sheet Information

DATE	09/06/2018
JOB NUMBER	18302

TITLE
ENLARGED FLOOR PLANS - PLUMBING

SHEET
P2.03
ISSUED FOR PRICING ONLY

Copyright © 2018 Heitkamp Swift Architects

Sep 06, 2018 - 9:21am
M:\2018\18022 HCA RGRH Inpatient Rehab\Dwgs\Plbg\18022_P2.03_ENLARGED FLOOR PLANS - PLUMBING.dwg
dquinonez